FilmL.A., Inc.
6255 W Sunset Blvd, 12th Floor
Hollywood, CA 90028
t: (213)977-8600 - f: (213)977-8601
www.filmla.com

Summary Information

Permit No: F00142316-B **Type of Permit:** FILMING **Release Date:** 09/24/2018

Production Company TWENTIETH CENTURY FOX TELEVISION

Insured Company Name TWENTIETH CENTURY FOX TELEVISION

Contact Phone No. 1 310-369-1000
Contact Phone No. 2 310-696-5734
Fax
Address 10201 W PICO BLVD, BUILDING 1 LOS ANGELES, California 90064

Production Title SINGLE PARENT- EP105

Type of Production TV Sitcom

Producer Erin O'Malley

Director tbd tbd

1st AD Michael Risoli

Production Manager Ryan Guellow

FilmL.A. Coordinator Michael Gonzalez

Location Manager Lucas Nalepinski
Primary Phone Mobile - 310-369-3586
Secondary Phone

Location Assistant n/a n/a
Primary Phone Mobile - 000-000-0000
Secondary Phone

Fees

FILMLA NON-REFUNDABLE FILM PERMIT RIDER FEE	$109.00

Total Permit Fee $109.00

Number of Locations 1

NOT A PERMIT

FilmL.A., Inc.
6255 W Sunset Blvd, 12th Floor
Hollywood, CA 90028
t: (213)977-8600 - f: (213)977-8601
www.filmla.com

Summary Information — Location

Permit Number	F00142316-B	**Location Manager**	Lucas Nalepinski
Production Company	TWENTIETH CENTURY FOX TELEVISI...	Primary Phone	Mobile - 310-369-3586
Insured Company	TWENTIETH CENTURY FOX TELEVISI...	Secondary Phone	
Production Title	SINGLE PARENT- EP105		

Location Address 10755 Cushdon Ave, Los Angeles, CA, 90064

Location Type Private Residence

Film Dates 9/20/2018 - 9/21/2018 07:00 - 02:00 1 day
9/21/2018 - 9/22/2018 07:00 - 04:00 1 day

Strike Dates 9/22/2018 - 9/22/2018 07:00 - 19:00

Open or Closed to the Public Closed

Generic Conditions
Community Survey Obtained
Equipment staging and vehicles may park on one side of the street only.
Must Maintain 5' Clearance on Sidewalks/Walkways
Must maintain local/emergency access
No cast or crew parking on area streets
No steps from trailers, trucks or motorhomes may be facing road
Number of uniformed officers listed on the permit is a minimum requirement.
Permittee remains responsible for deploying a sufficient number of uniformed officers to provide traffic and crowd control to ensure the safety of the film crew and the public.
Traffic control must be done in accordance w/MUTCD
Traffic Officers Required
Uniformed officers shall have a copy of the film permit in their possession and are required to confirm that all traffic control signage devices are in place.

Please see attached document Esther Ave (closure) & Cushdon Ave - Single Parent (Rev 2).pdf

Equipment on Location

Type	Quantity
5 or 10 ton trucks	4
Cast/Crew vehicles	65
Catering Truck	1
Condors	1
Cube Trucks	4
Generator	1
Motor Homes	2
Picture vehicles	1

Personnel on Location

Type	Quantity
Cast	5
Crew	65
Extras	15
Off-Duty/Retired LAPD Officer(s)	2

NOT A PERMIT

FilmL.A., Inc.
6255 W Sunset Blvd, 12th Floor
Hollywood, CA 90028
t: (213)977-8600 - f: (213)977-8601
www.filmla.com

Summary Information — Location

Permit Number	F00142316-B	**Location Manager**	Lucas Nalepinski
Production Company	TWENTIETH CENTURY FOX TELEVISI...	Primary Phone	Mobile - 310-369-3586
Insured Company	TWENTIETH CENTURY FOX TELEVISI...	Secondary Phone	
Production Title	SINGLE PARENT- EP105		

Trailers	3
Vans	3

Filming Activities Atmospheric Smoke Effects; Camera on sticks; Drive ups & away; Equipment on property; Equipment on sidewalk & street; Equipment on sidewalk only.; Equipment on sidewalk, in curb lane & across street; Exterior establishing shots; Exterior models against scenery; Interior and exterior dialogue; Intermittent traffic control - 2 minutes standard; Halloween time, Halloween decorations up. Cable crossovers in street, Camera/equipment/actors/etc in street and at curb, camera across street, ; Stunt (actor on wire in backyard); LOCAL ACCESS DURING FULL CLOSURE;

Jurisdiction **Political:** Los Angeles City - Council District 05 **Police:** Los Angeles Police Department **Fire:** Los Angeles City

Thomas Guide **Page:** 632 **Grid:** D6

Coordinator Note Rider A releases location

Coordinator Note RIDER B EXTENDS HOURS TO 4AM ON 9/22.

Parking

Base Camp
Location Type : Other Location
TWENTIETH CENTURY FOX STUDIOS
10201 W Pico Blvd,
Los Angeles, CA,
90064

Crew Parking
Location Type : Other Location
TWENTIETH CENTURY FOX STUDIOS
10201 W Pico Blvd,
Los Angeles, CA,
90064

NOT A PERMIT

Permit #F00142316-B

R3-1 R3-2 R11-4 R11-2 SC3 M4-10(L) M4-10(R) W20-2 W20-3

Ⓢ TRAFFIC SIGNAL
● TRAFFIC CONE
TYPE I W/ SIGN
HIGH LEVEL WARNING DEVICE

ALL TRAFFIC CONTROL WILL BE INSTALLED TO MEET OR EXCEED THE LATEST CA-MUTCD MINIMUM REQUIREMENTS

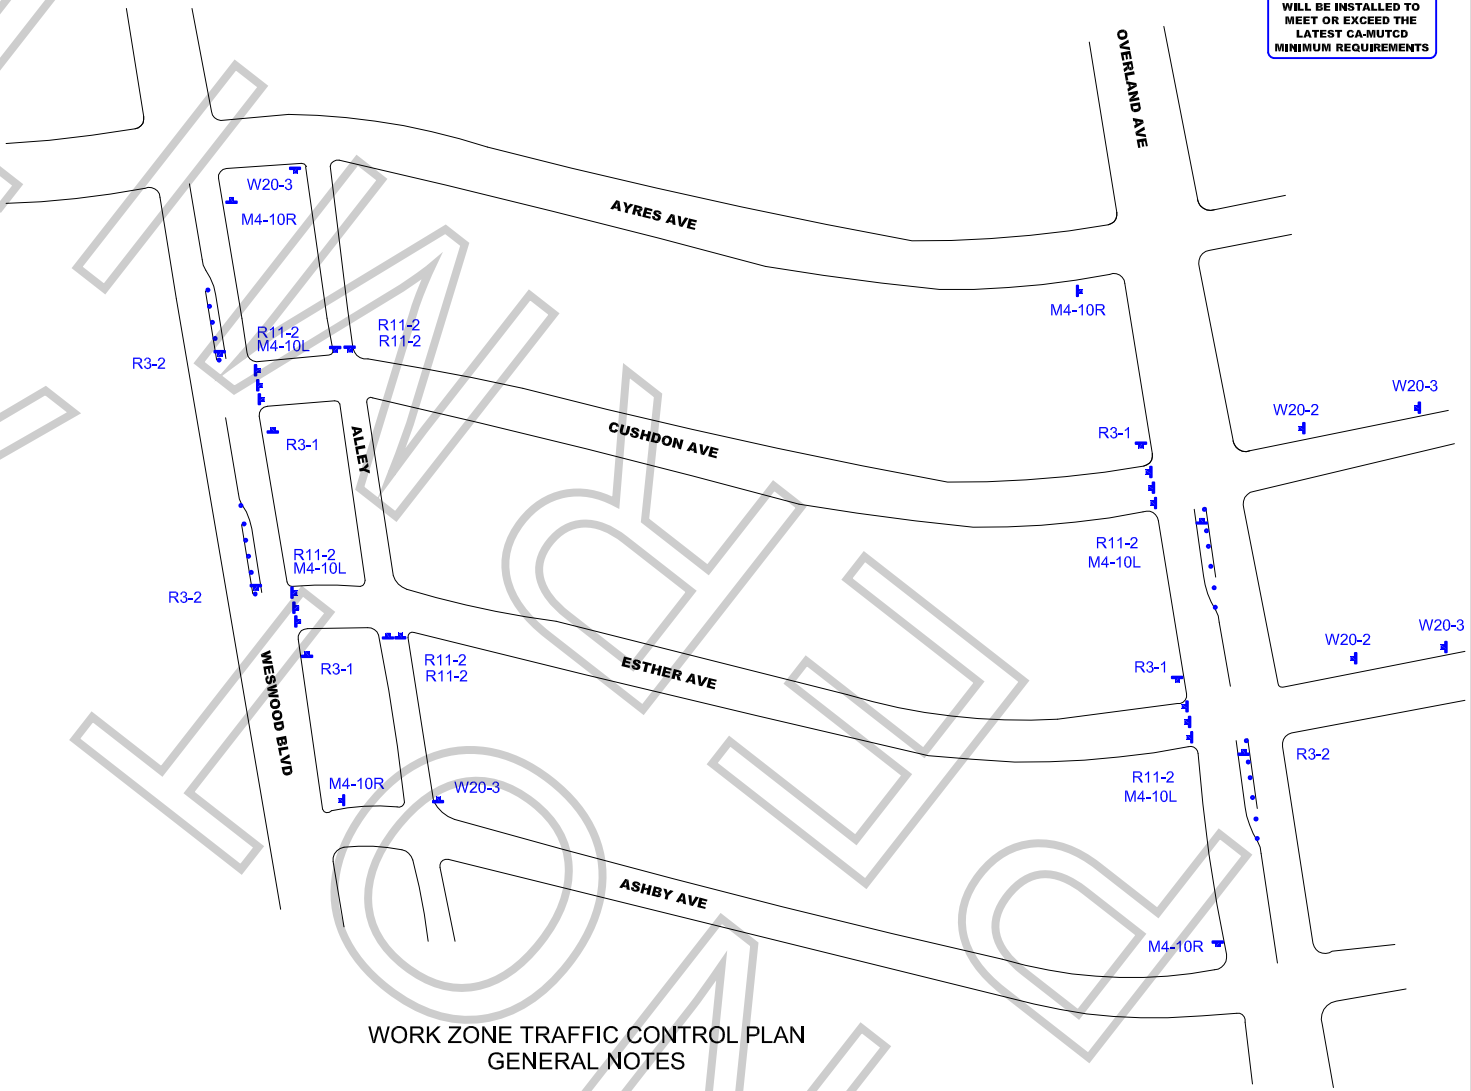

WORK ZONE TRAFFIC CONTROL PLAN
GENERAL NOTES

1. DATE/TIME:
   ESTHER AVE: 9-20-18 FROM 07:00 HOURS TO 02:00 HOURS.
   9-21-18 FROM 07:00 HOURS TO 22:00 HOURS.
   CUSHDON AVE: 9-21-18 FROM 07:00 HOURS TO 02:00 HOURS.
   9-21-18 FROM 07:00 HOURS TO 03:00 HOURS.
2. ALL SIGNING, STRIPING, AND TRAFFIC CONTROL DEVICES SHALL CONFORM TO THE (CURRENT) STATE OF CALIFORNIA DEPARTMENT OF TRANSPORTATION (CALTRANS) STANDARD PLANS AND STANDARD SPECIFICATIONS, CALIFORNIA MUTCD, AND ANY ADDENDUMS THERETO, AND AS SHOWN ON THESE PLANS, SYMBOLS AND ABBREVIATIONS USED ARE SHOWN ON CALTRANS STANDARD PLANS.
3. THERE WILL BE NO INTERFERENCE WITH TRAFFIC SIGNALS OR CROSSWALKS.
4. CONES WILL BE 28" MINIMUM HEIGHT AND HAVE REFLECTORIZED SLEEVES FOR NIGHT WORK.
5. POLICE WILL DIRECT TRAFFIC IF NECESSARY.

TCP FOR: 20TH CENTURY FOX: "SINGLE PARENT"

LOCATION:
CLOSURE - CUSHDON AVE FROM OVERLAND AVE TO WESTWOOD BLVD
CLOSURE - ESTHER AVE FROM OVERLAND AVD TO WESTWOOD BLVD
LOS ANGELES, CALIFORNIA

CONTACT: ELISA SMITH
OFFICE# 213-763-9000
LUCAS NALEPINSKI
PH# 310-369-3586

JCL TRAFFIC SERVICES
(213) 622-9775
C31-CA Lic # 805357

DATE	REVISIONS	DRAFTER: MARIO MENJIVAR
		SCALE: N.T.S.
		FILM LA: MG

ATHENA